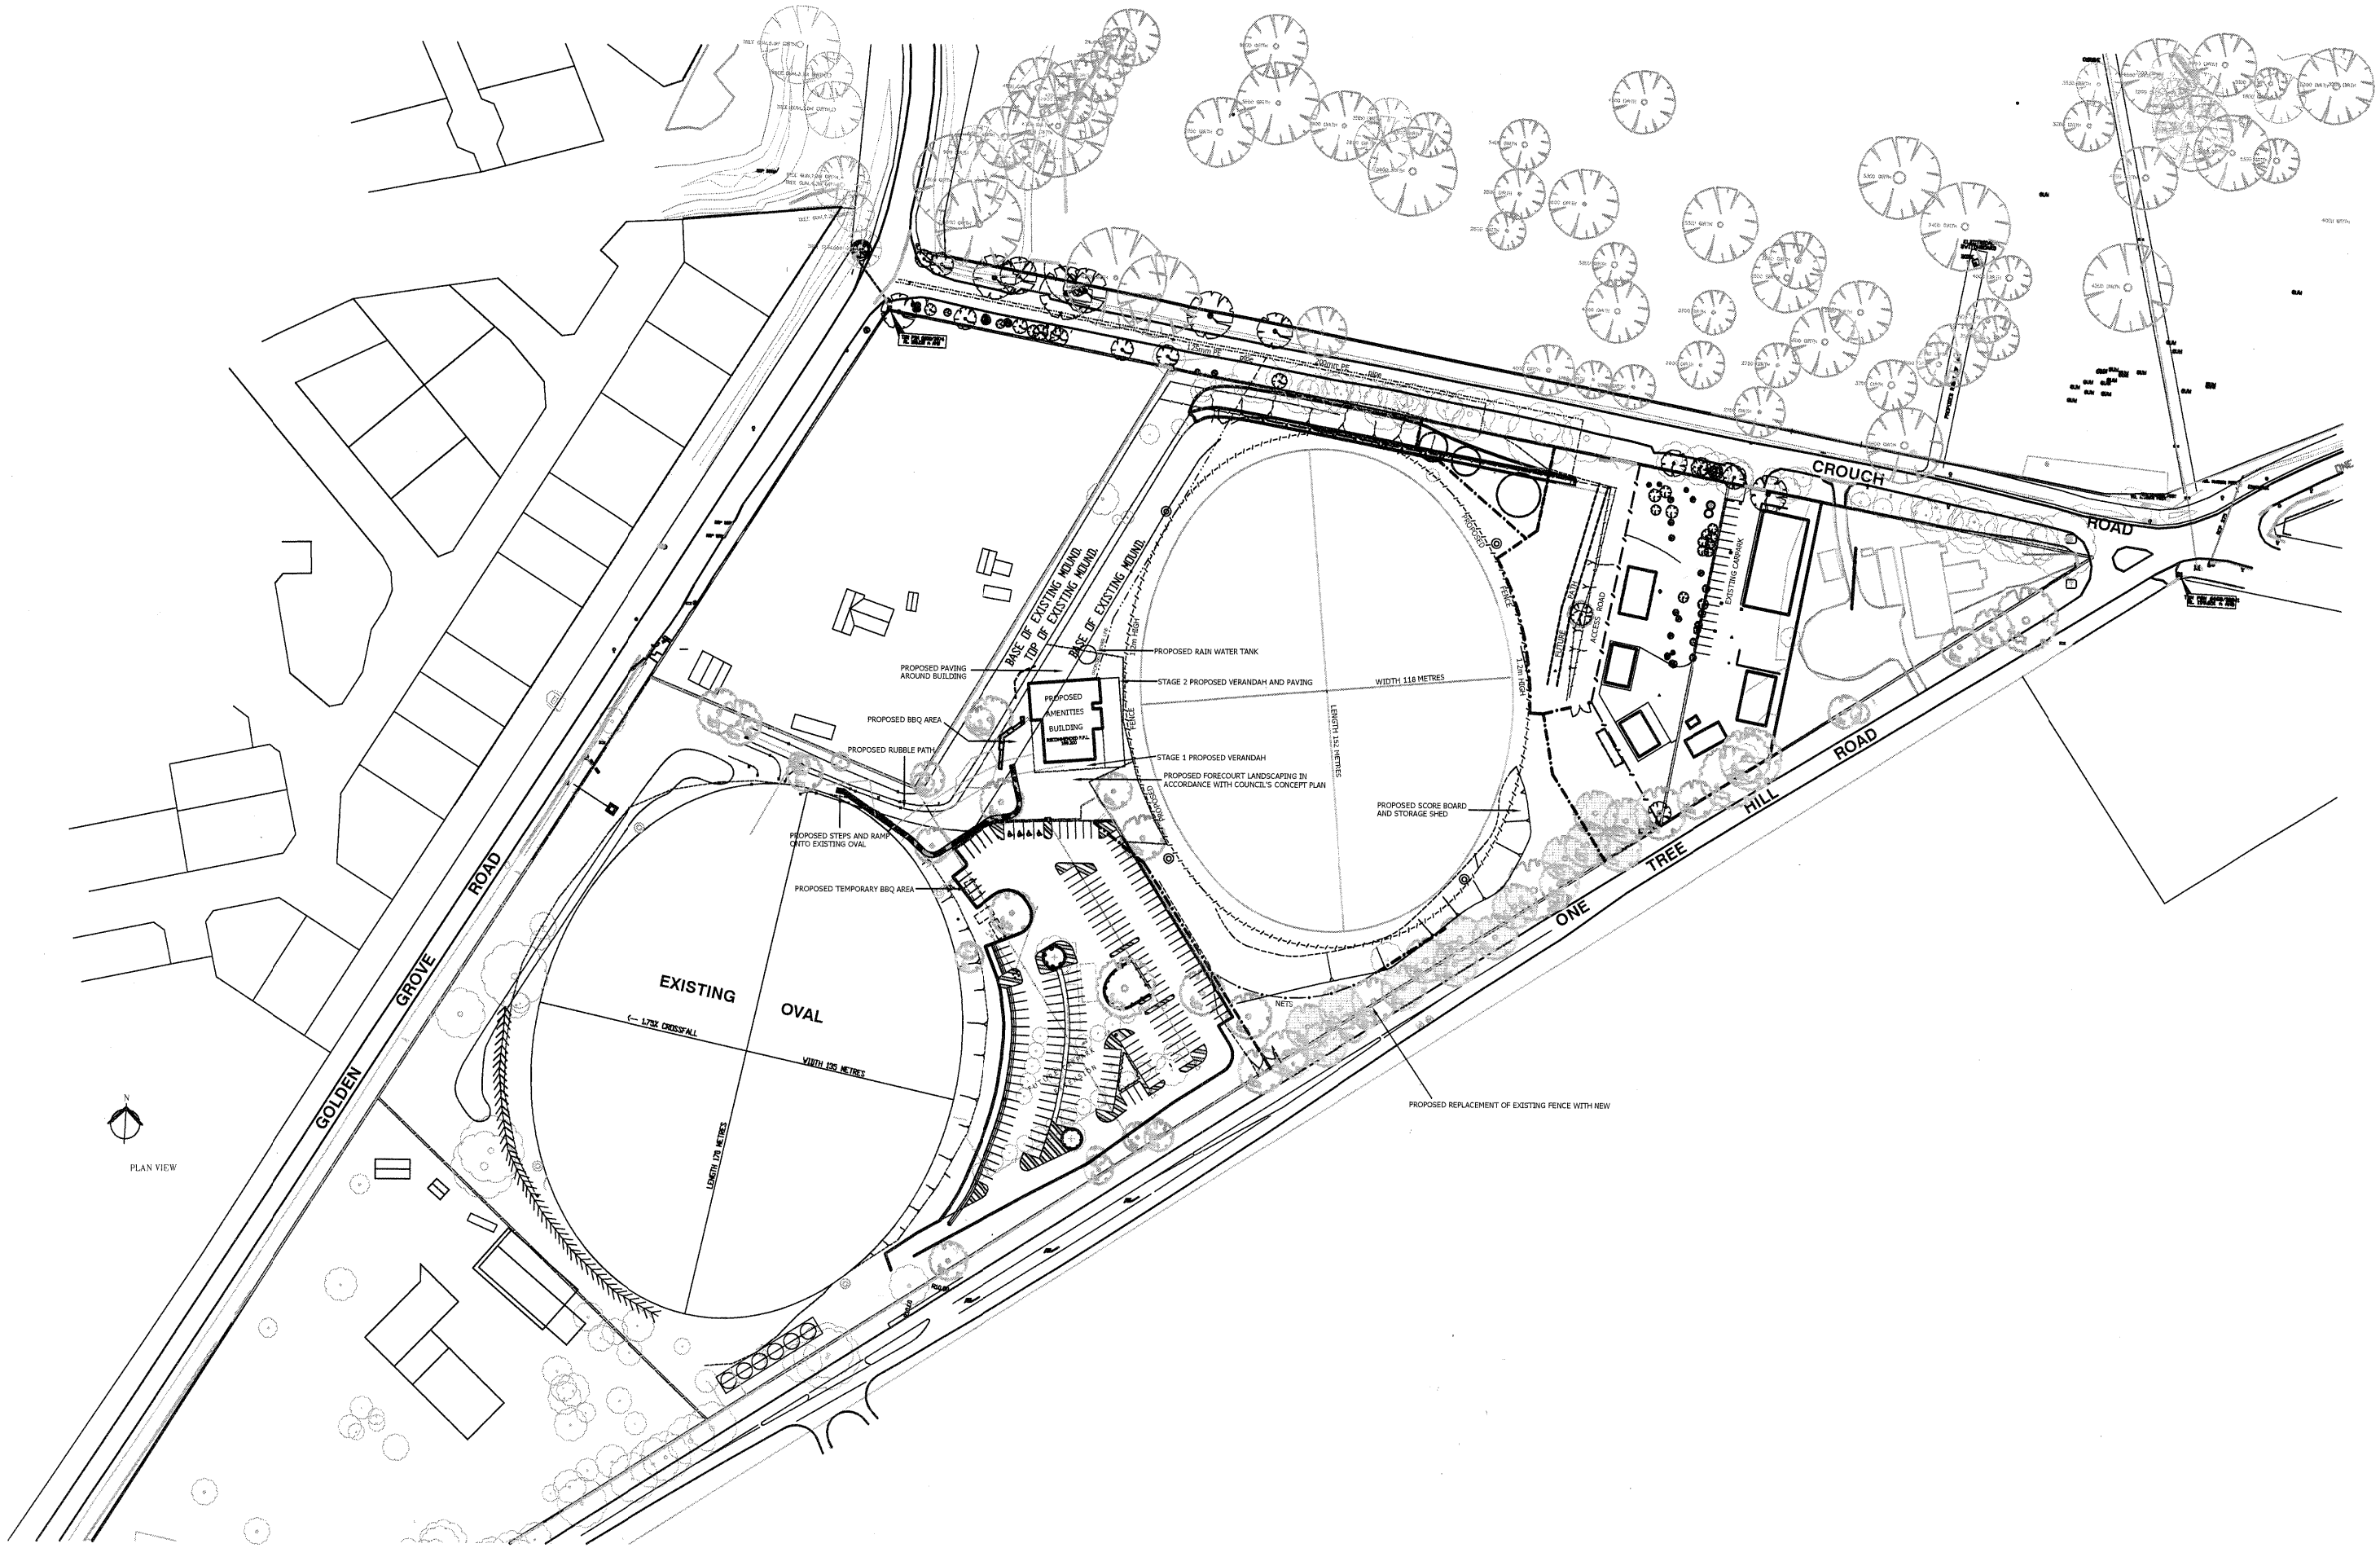

No.	Amendments	Date	Approved	Title

Services to be relocated		Responsible Organisation
Gas		
Electrical		
Comms		
Water		
Sewer		
Geo Tech:		Checked:
Date:		

Surveyed	
Designed	
Drawn	
Services	
Plot Date	

Engineering
Approval: ..... Date: .....
MANAGER, CIVIL ASSETS

Project
Approval: ..... Date: .....
GENERAL MANAGER INFRASTRUCTURE

PROJECT MANAGER
Approval: .....
Date: .....

CITY OF TEA TREE GULLY

PROJECT: HARPERS FIELD
(GOLDEN GROVE)
GOLDEN GROVE FOOTBALL CLUB
WORKS (CONTRIBUTION)

Scale: AS SHOWN

Sheet 1. of 1.

Drawing No.